A (1 : 2) Typical Detail Section Through Cladding Construction Showing Glazing

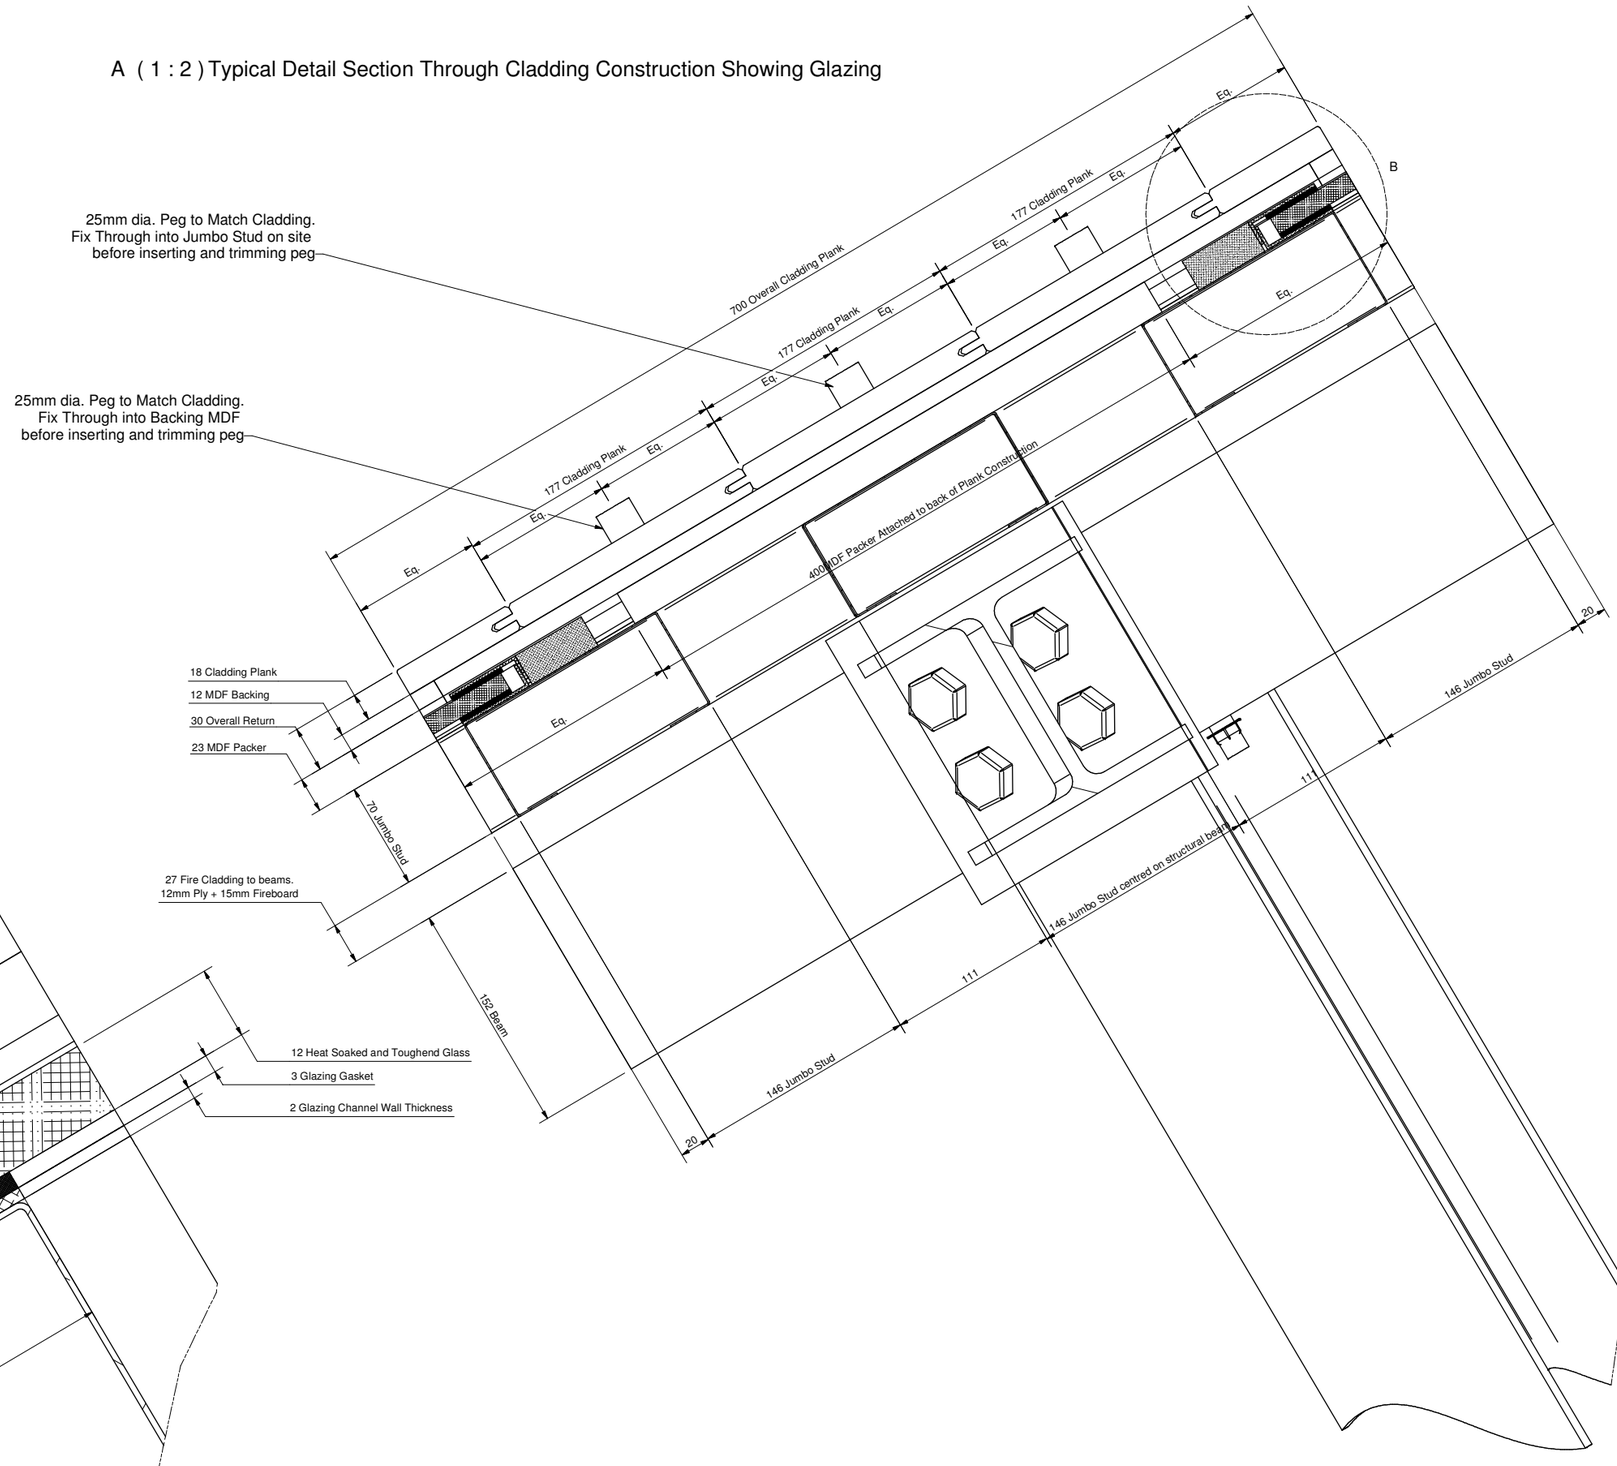

B (2:1) Typical Detail View of Glazing Channel and Glazing Clamp

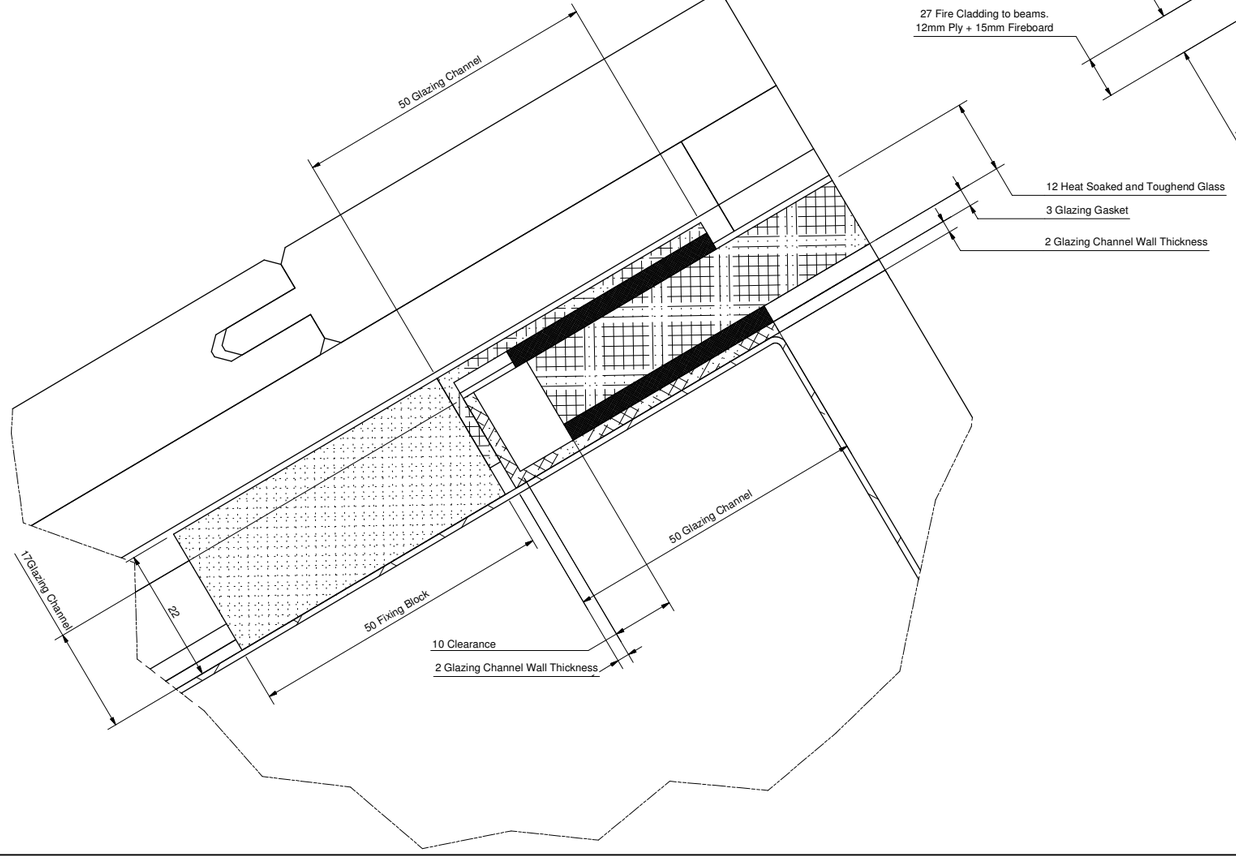

n.koncepts
24 Regent Square
Doncaster
South Yorkshire
DN1 2DS

Tel: 07917 568752
E-Mail: neil@nkoncepts.co.uk

n.koncepts
INNOVATIVE DESIGN SOLUTIONS

Approved By	Aprroved Date	Checked by	Checked Date	Drawn by	Date Drawn
				Neil Kawecki	9/10/2008

Ver	Date	Comments	Drn	Chk	App

Title
Fresh Retail Deign
Timberland White City
Shopfront
Details

Scale: 1:2 & 1:2@A1
Status:
Sheet 1 of 3
Version:
FDD 0196 TIMSF 017